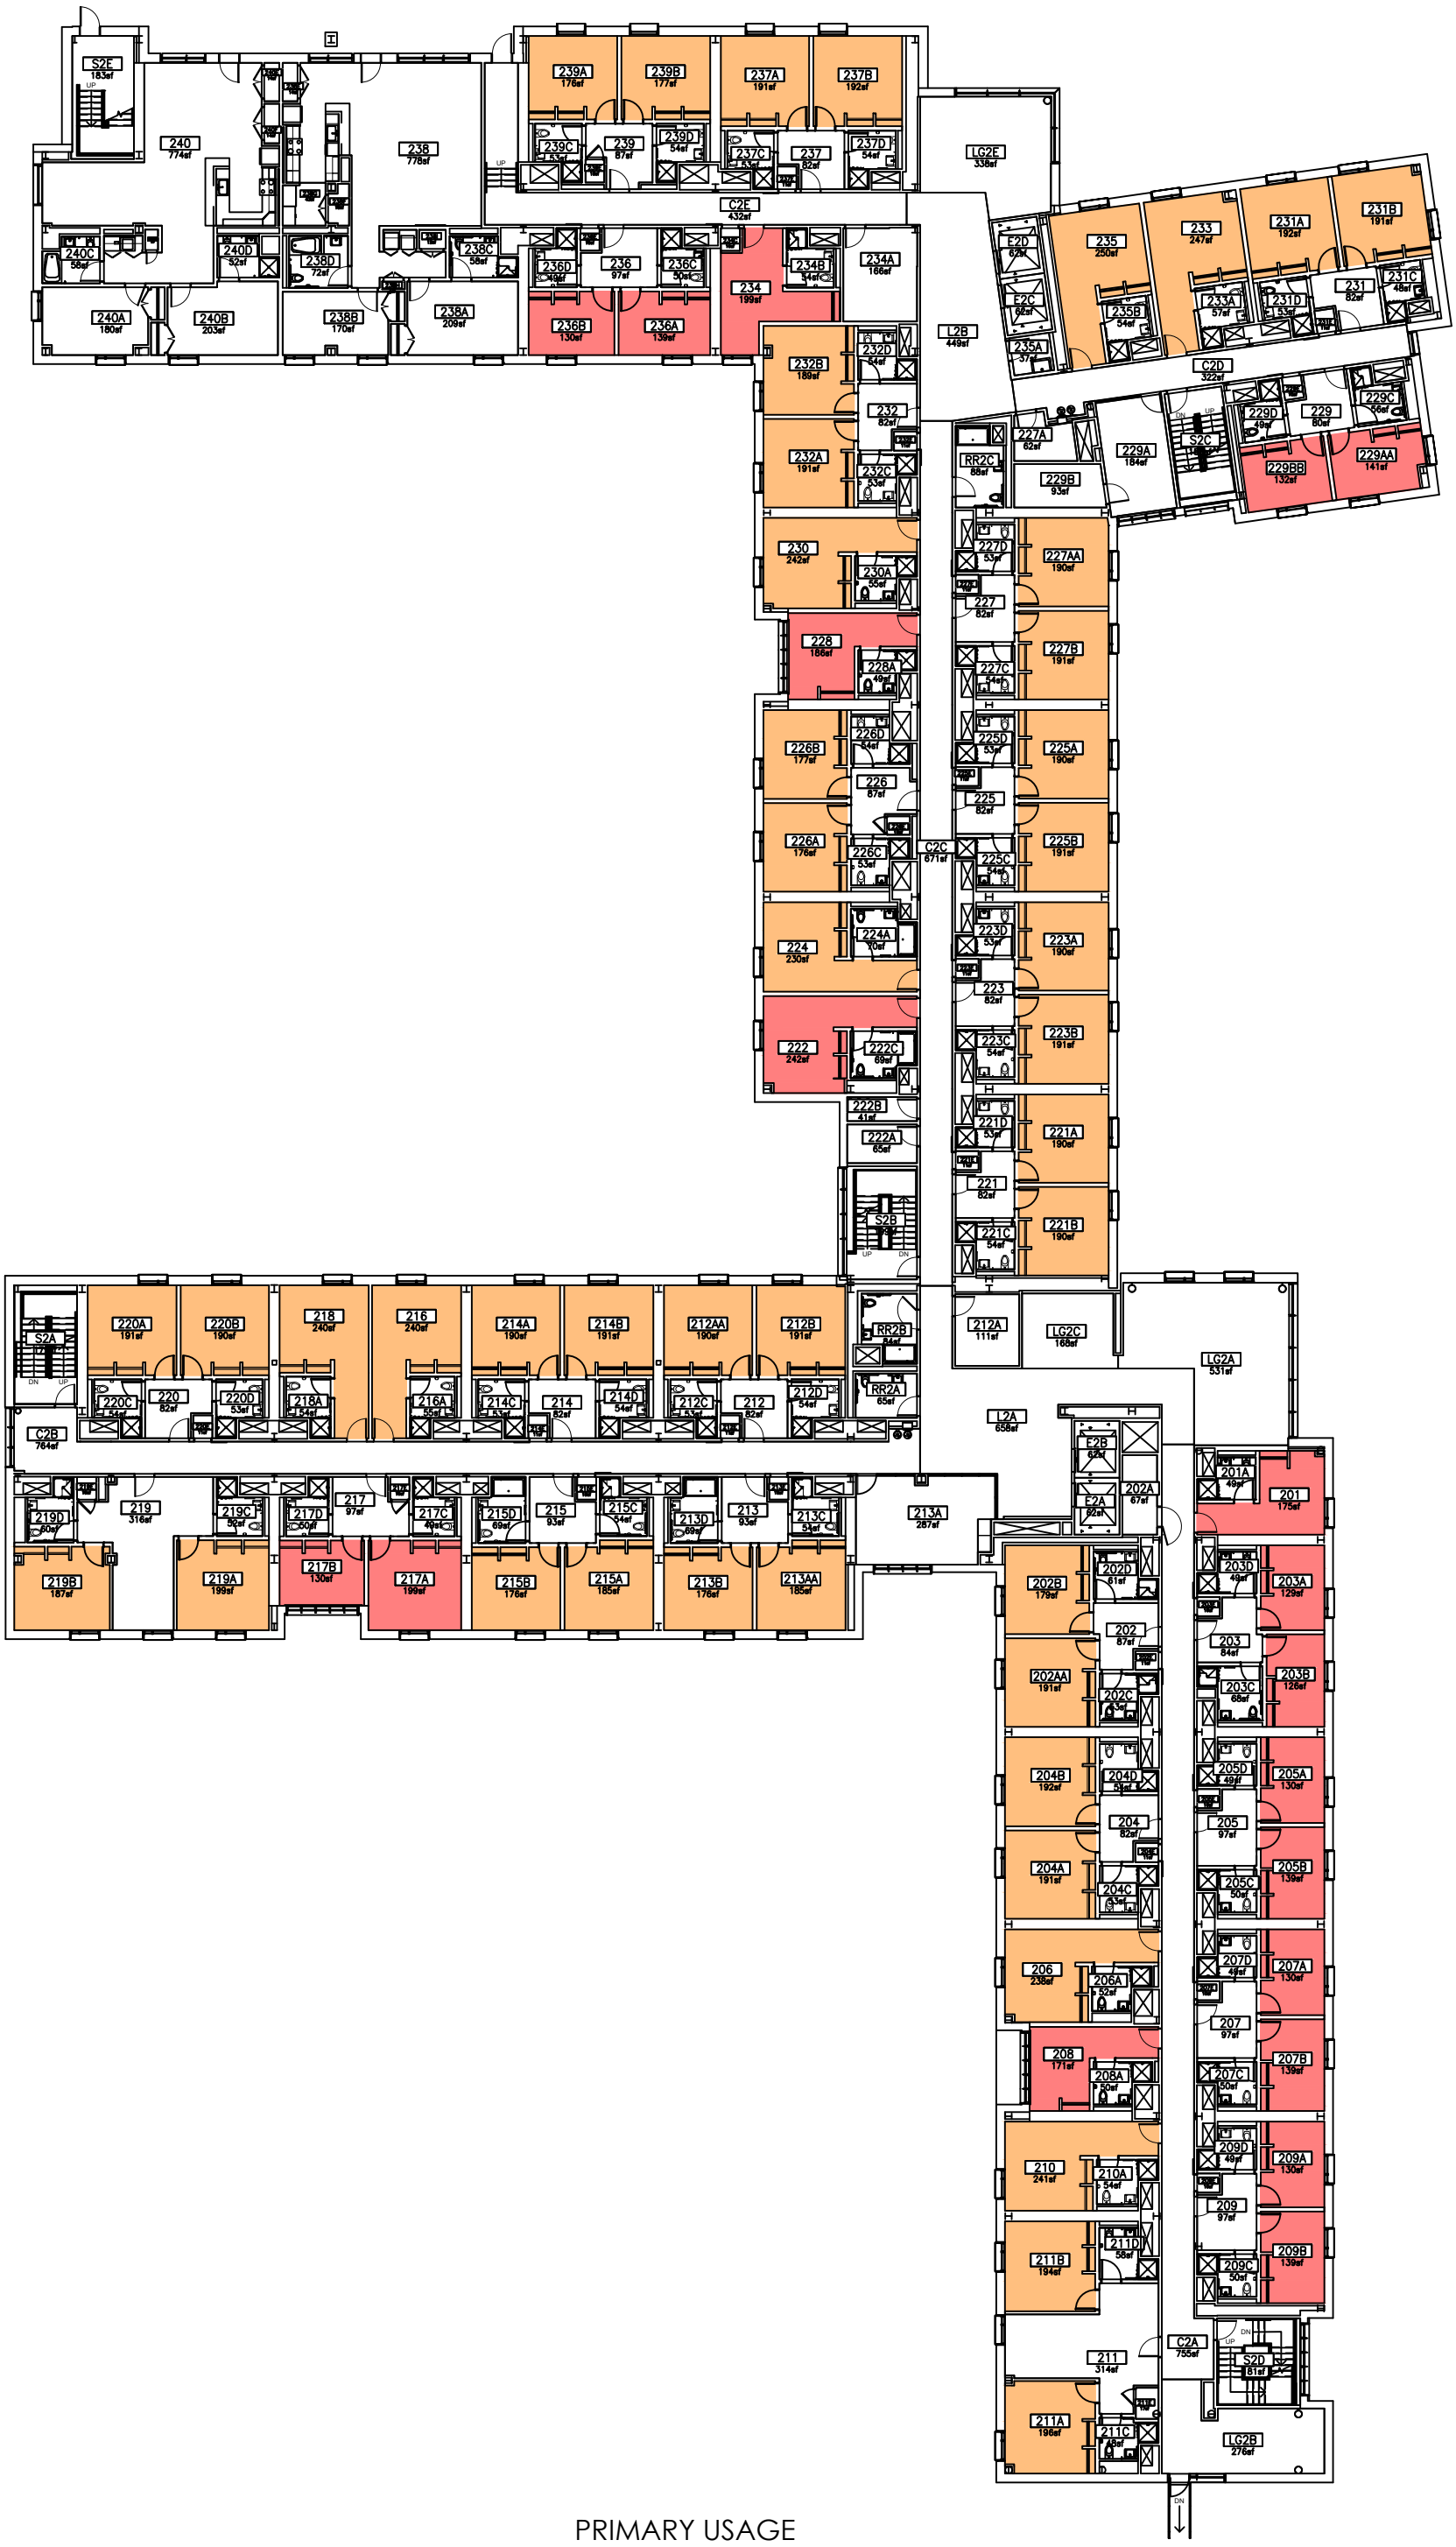


PRIMARY USAGE

UCONN
UNIVERSITY PLANNING, DESIGN & CONSTRUCTION
https://updc.uconn.edu

SOUTH CAMPUS RESIDENCE & DINING

622 GILBERT ROAD
Building No: 0515

Second Floor
Floor GSF: 35,845

Report Date: 1/29/2023



PRIMARY USAGE

	AREA	QTY
DOUBLE OCCUPANCY (2)	9,464	48
SINGLE OCCUPANCY (1)	3,664	24
TOTAL:	13,128	72
GROSS:	36,062	


UCONN
UNIVERSITY PLANNING, DESIGN & CONSTRUCTION
https://updc.uconn.edu

SOUTH CAMPUS RESIDENCE & DINING

622 GILBERT ROAD
Building No: 0515

Third Floor
Floor GSF: 36062

Report Date: 1/29/2024

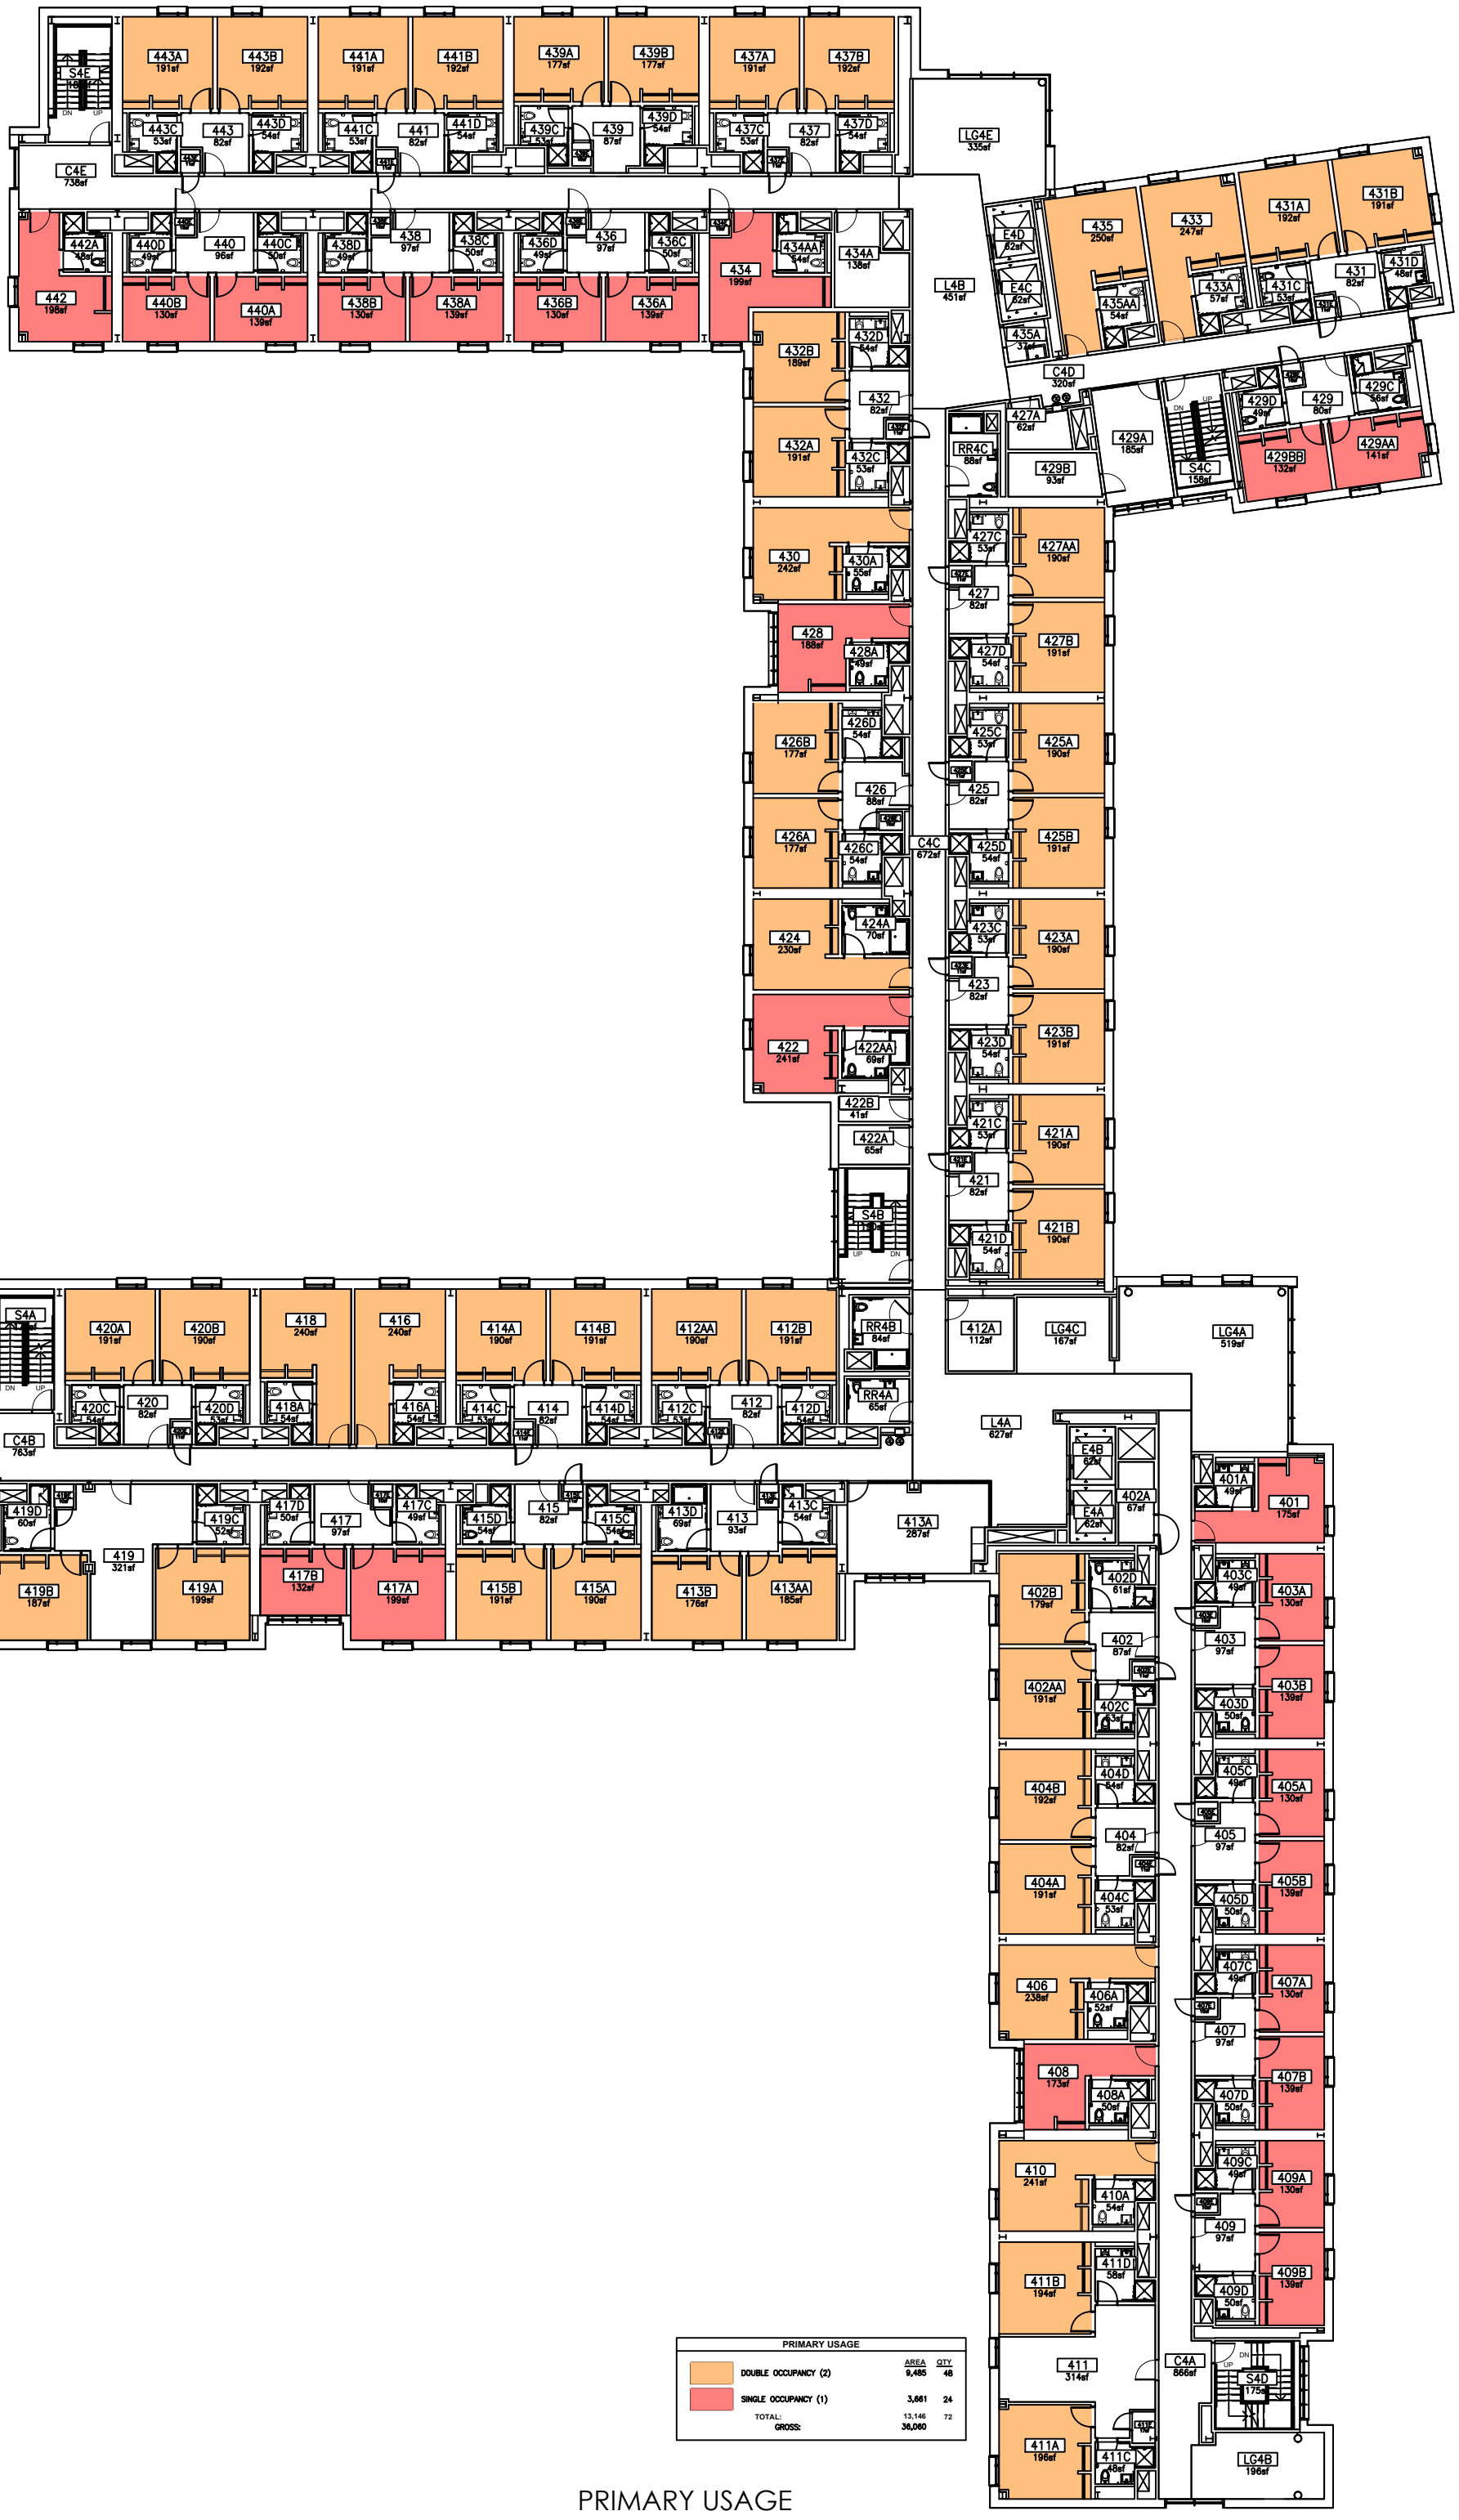

PRIMARY USAGE	AREA	QTY
DOUBLE OCCUPANCY (2)	9,485	48
SINGLE OCCUPANCY (1)	3,661	24
TOTAL:	13,146	72
GROSS:	36,060	

PRIMARY USAGE


UCONN
UNIVERSITY PLANNING, DESIGN & CONSTRUCTION
https://updc.uconn.edu

SOUTH CAMPUS RESIDENCE & DINING

622 GILBERT ROAD
Building No: 0515

Fourth Floor
Floor GSF: 36060

Report Date: 1/29/2024

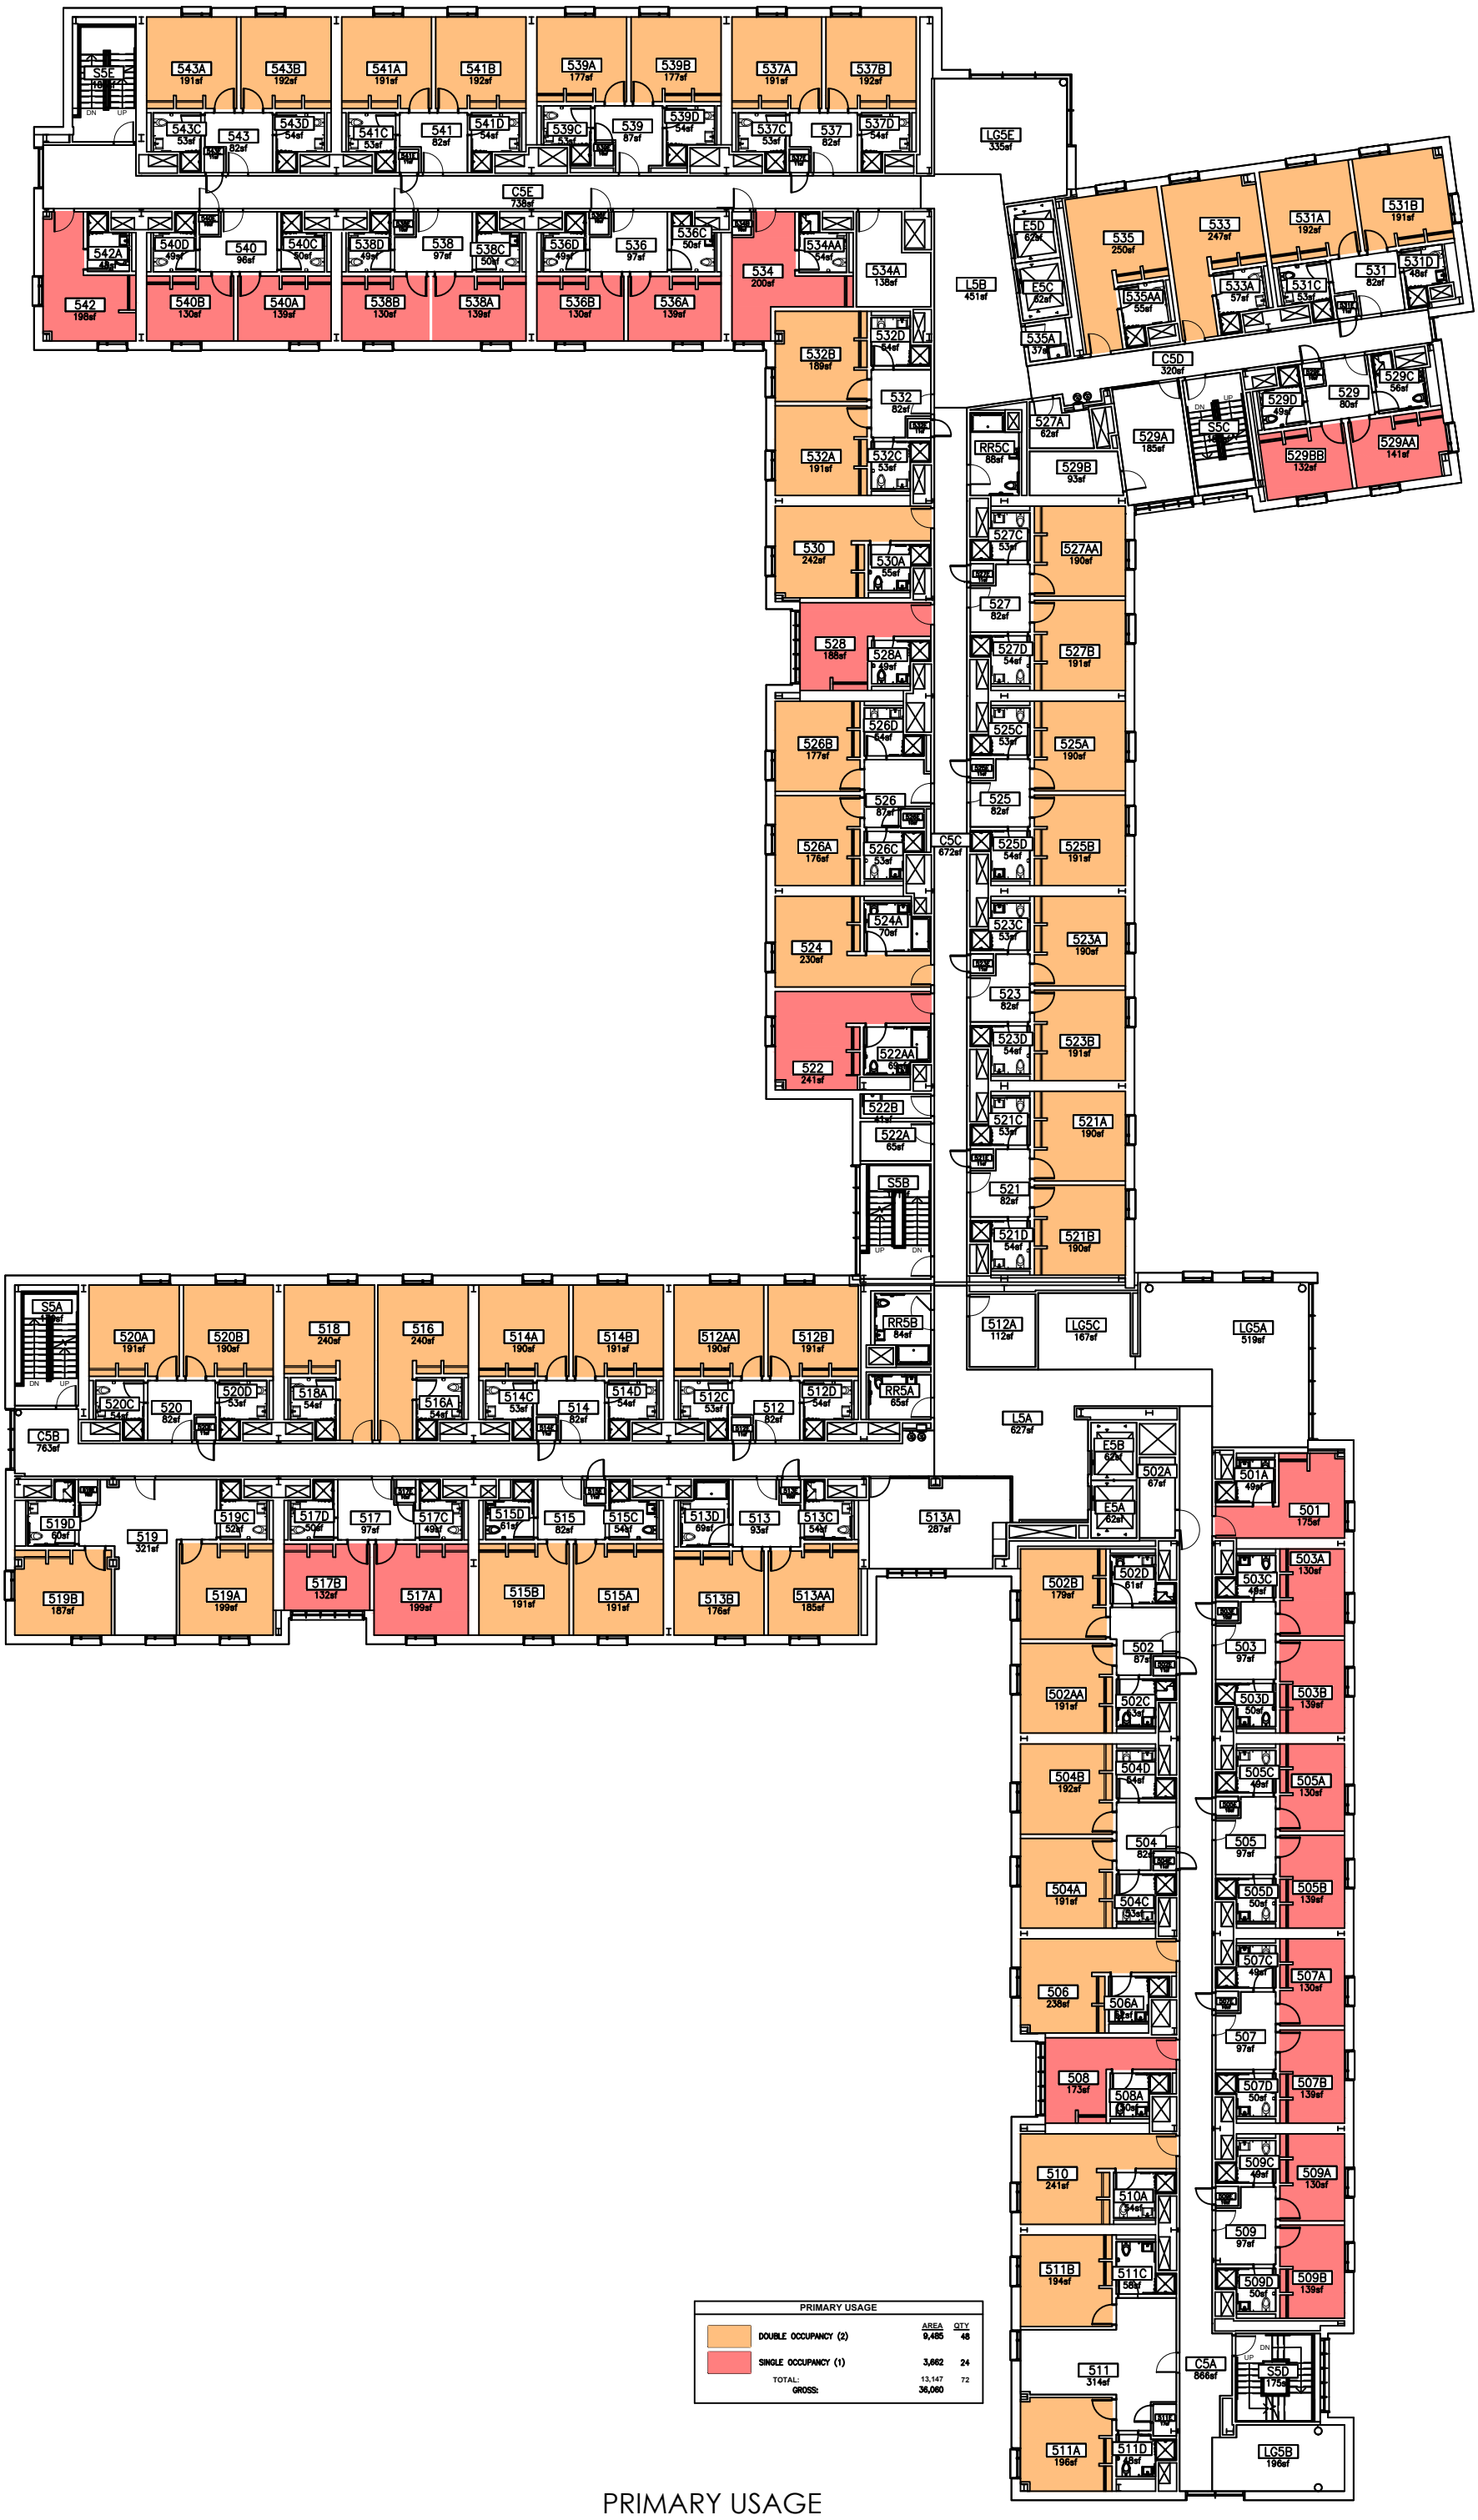

PRIMARY USAGE

	AREA	QTY
DOUBLE OCCUPANCY (2)	9,485	48
SINGLE OCCUPANCY (1)	3,662	24
TOTAL:	13,147	72
GROSS:	36,060	


PRIMARY USAGE

UCONN
UNIVERSITY PLANNING, DESIGN & CONSTRUCTION
https://updc.uconn.edu

SOUTH CAMPUS RESIDENCE & DINING

622 GILBERT ROAD
Building No: 0515

Fifth Floor
Floor GSF: 36060
Report Date: 1/22/2024

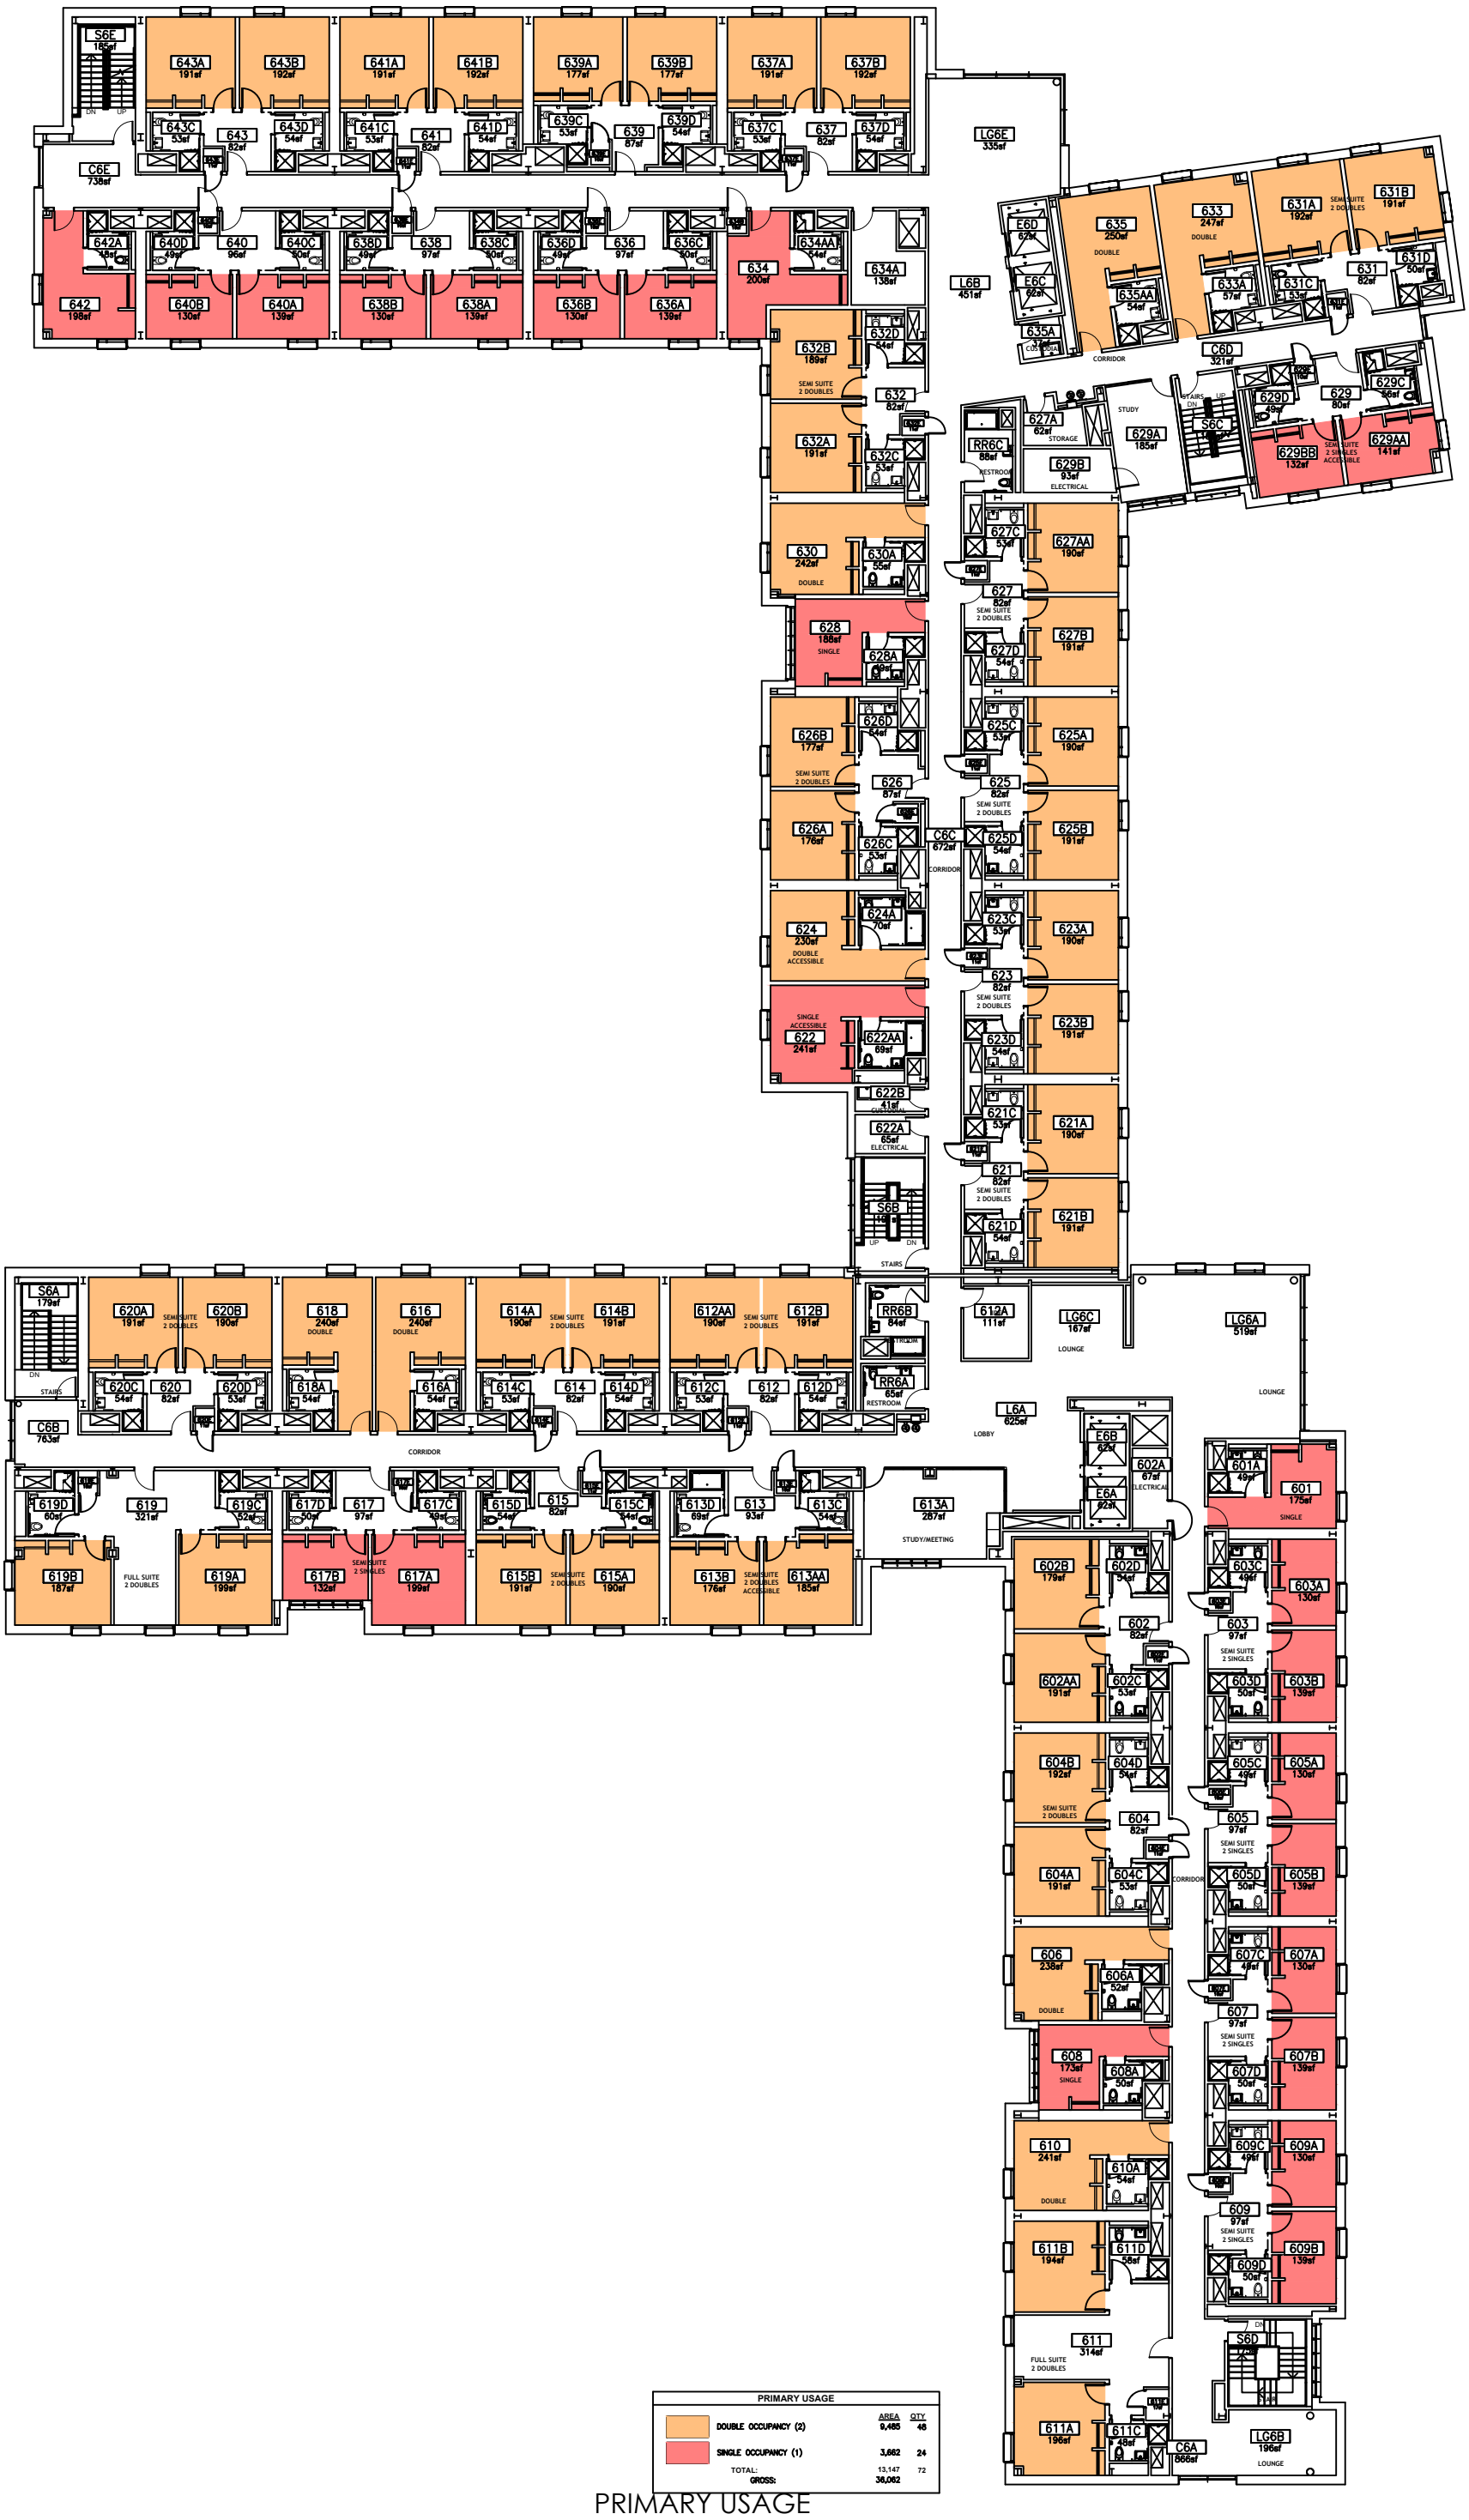

PRIMARY USAGE

	AREA	QTY
DOUBLE OCCUPANCY (2)	9,485	48
SINGLE OCCUPANCY (1)	3,662	24
TOTAL:	13,147	72
GROSS:	36,062	

PRIMARY USAGE



PRIMARY USAGE	AREA	QTY
DOUBLE OCCUPANCY (2)	5,355	27
SINGLE OCCUPANCY (1)	1,666	11
TOTAL:	7,021	38
GROSS:	18,327	

PRIMARY USAGE

UCONN
UNIVERSITY PLANNING, DESIGN & CONSTRUCTION
https://updc.uconn.edu

SOUTH CAMPUS RESIDENCE & DINING

622 GILBERT ROAD
Building No: 0515

Seventh Floor
Floor GSF: 18,327
Report Date: 1/29/2024